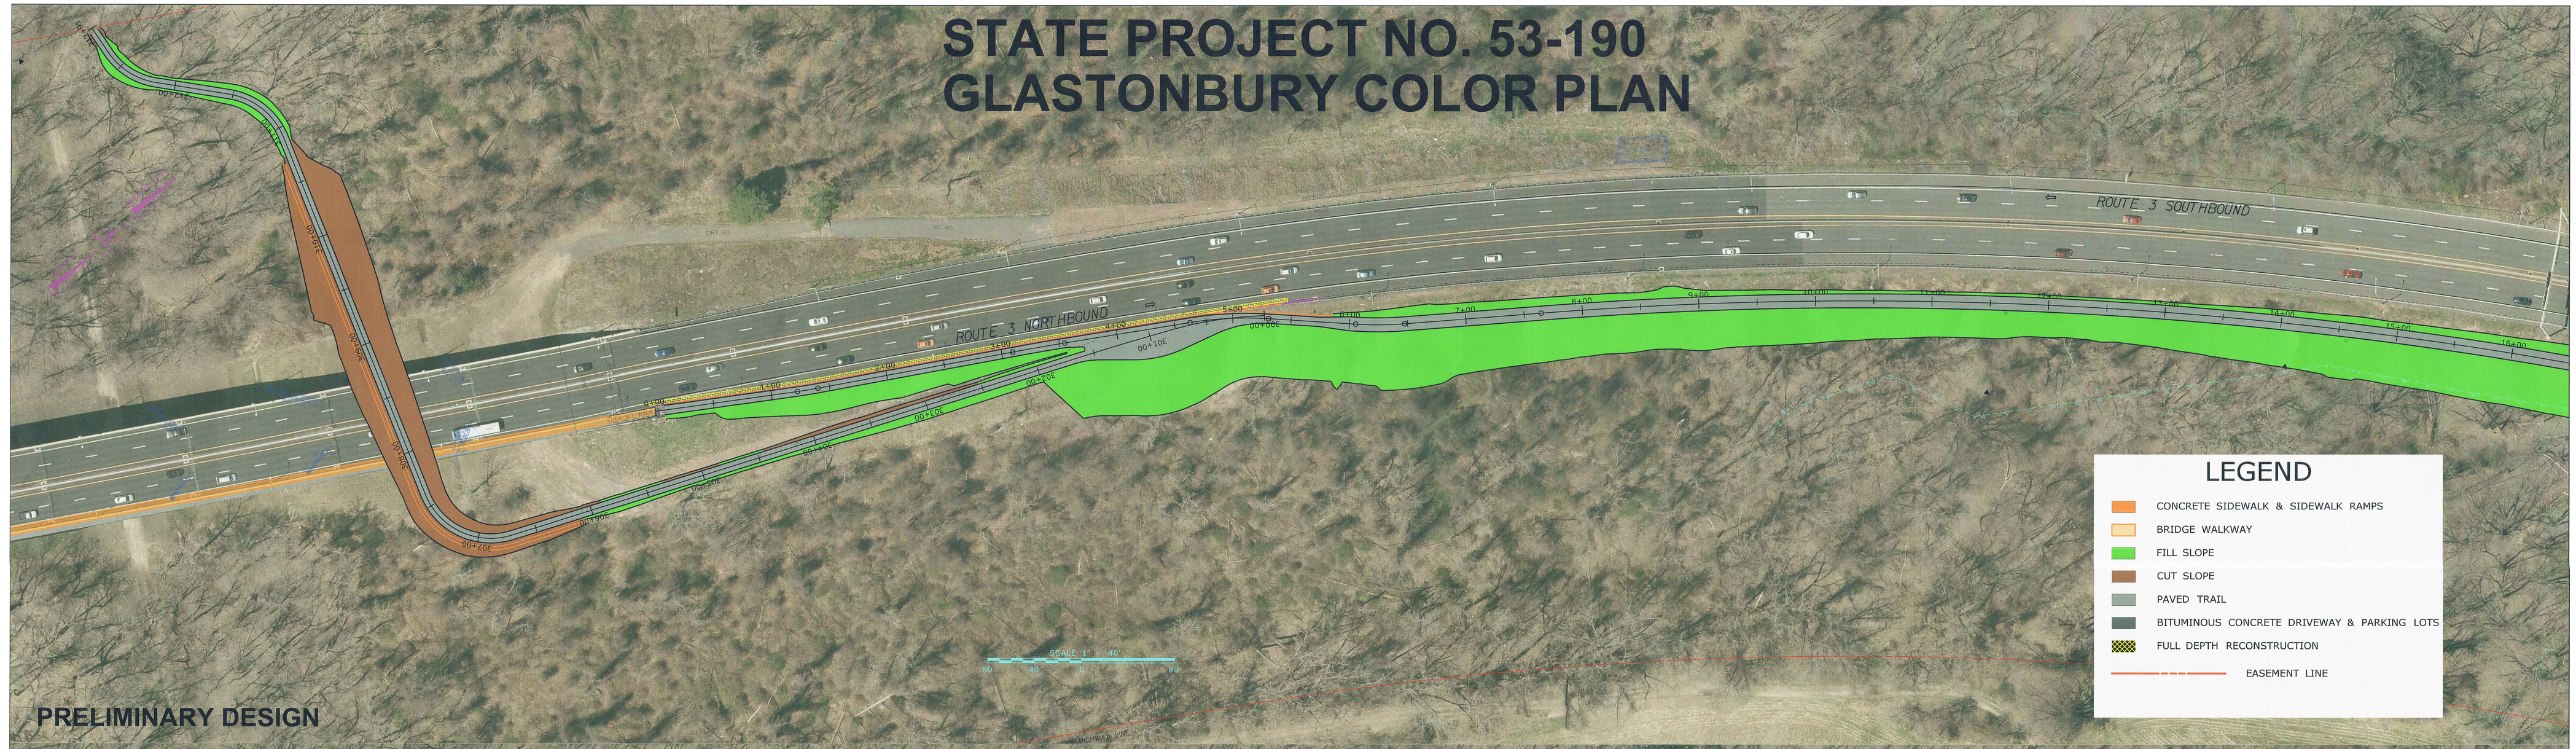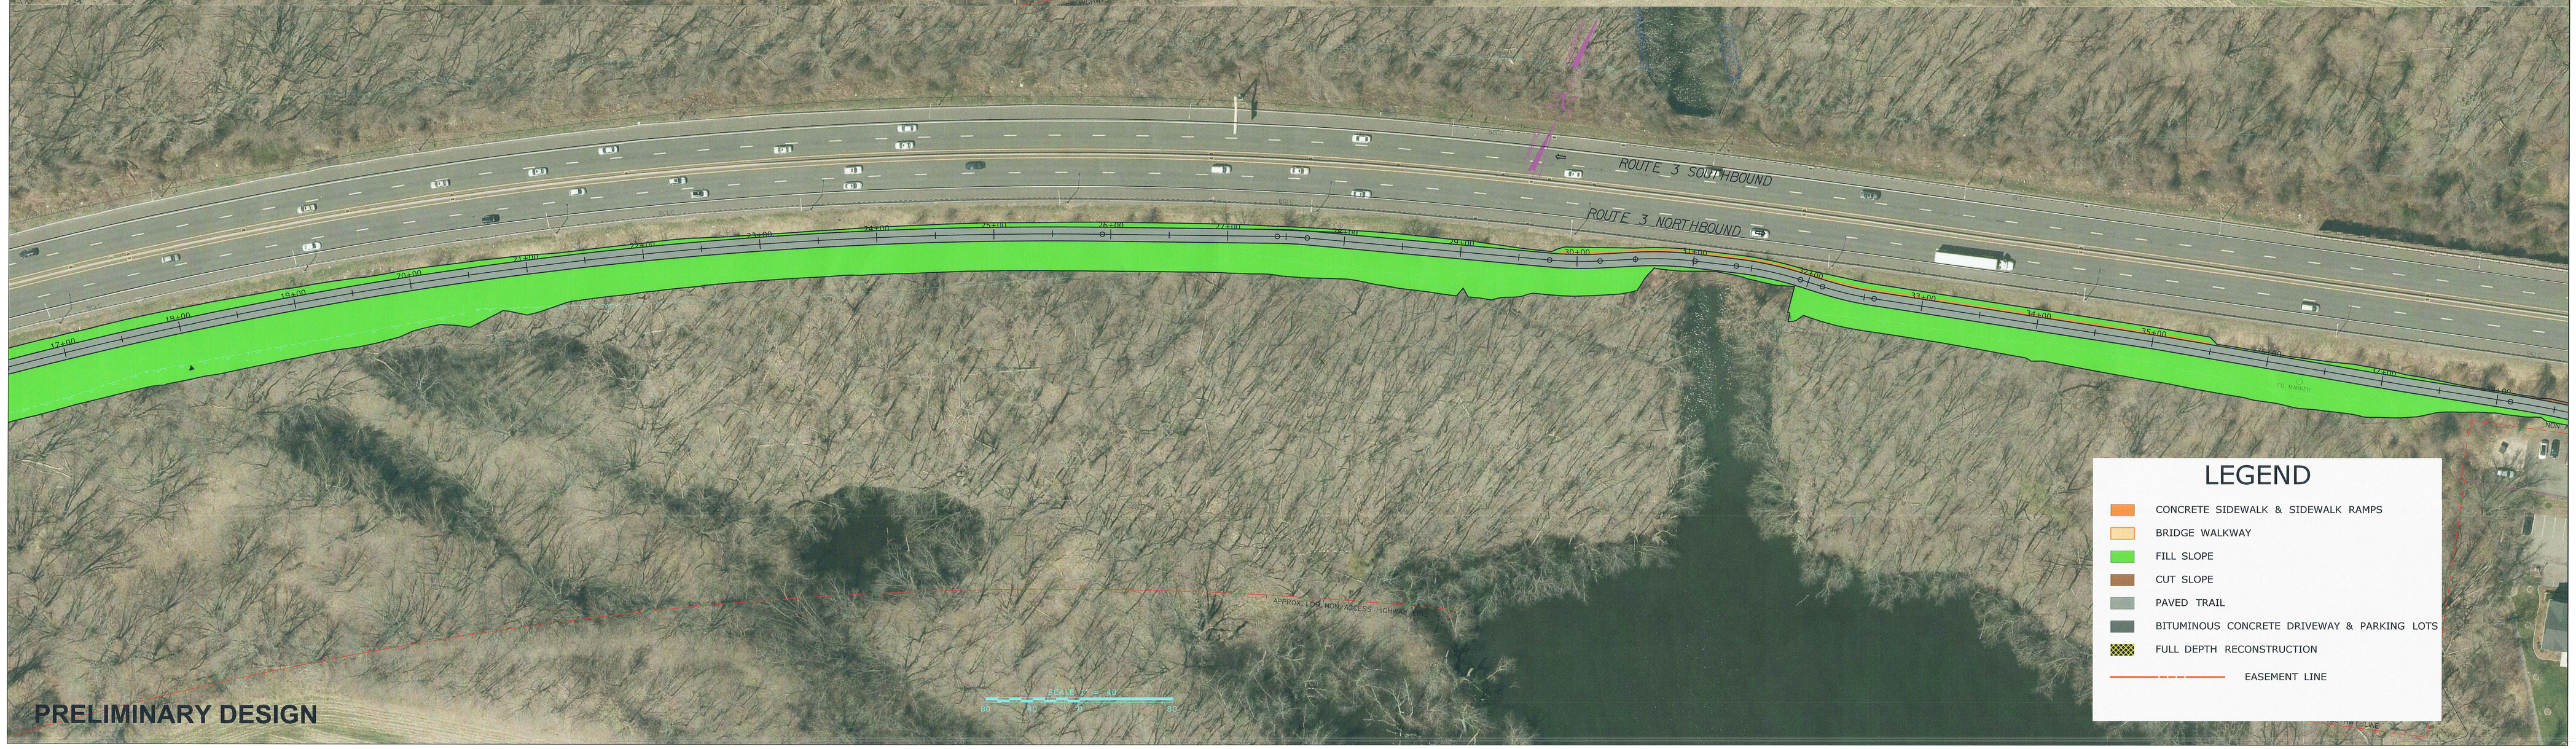STATE PROJECT NO. 53-190
GLASTONBURY COLOR PLAN